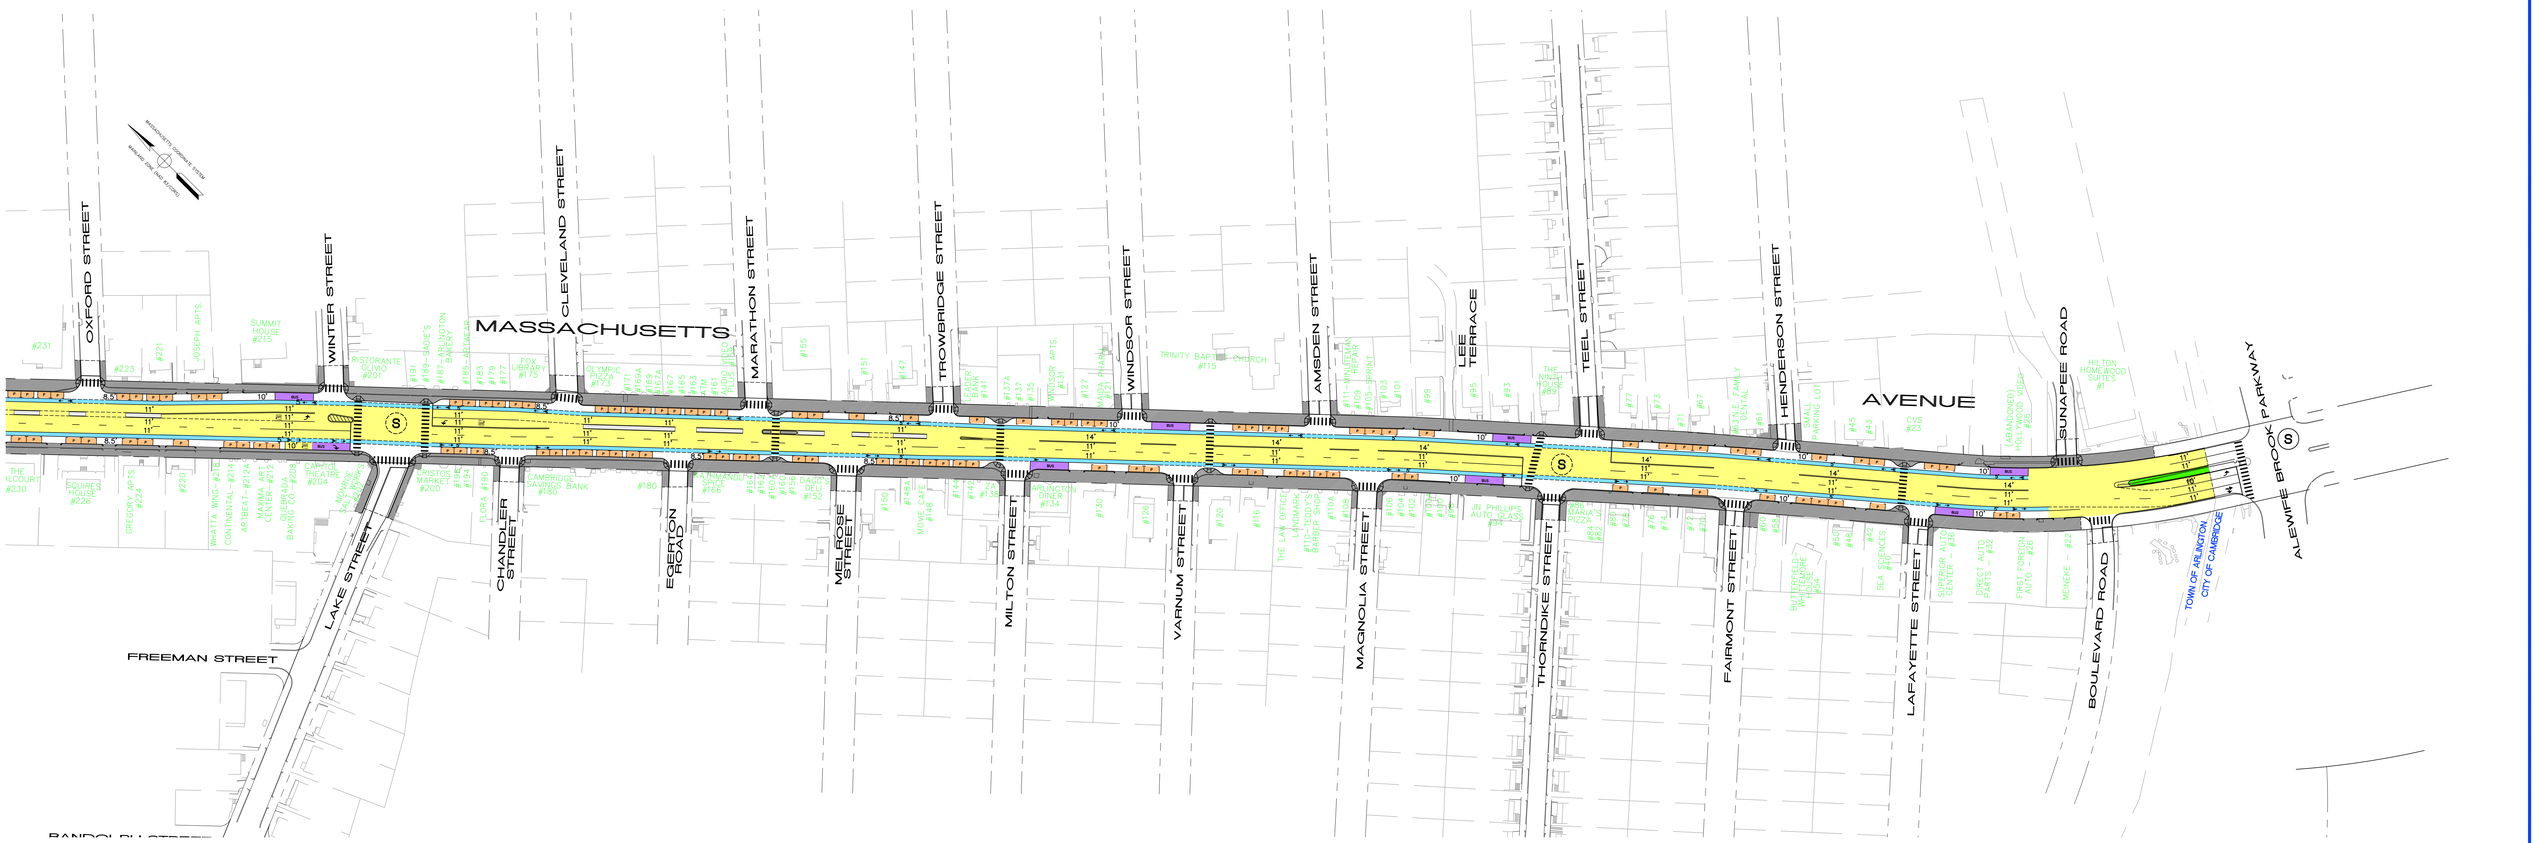

Massachusetts Ave. Corridor Project - Phase 1
Preliminary Alignment and Pavement Marking Plan

ENGINEERS
FST
Since 1914
FAY, SPOFFORD & THORNDIKE
5 BURLINGTON WOODS

Town of Arlington, Massachusetts

October 14, 2010

Legend:

- → = Direction of Travel
- = Bike Lanes
- = Travel Lanes
- = Landscaped Median
- = Sidewalk Area / Concrete Island
- = Flush Painted Median
- = Crosswalks
- = Parking
- = Bus Stops
- = Flush Textured Median
- (S) = Existing Traffic Signal
- (S) = Modified Traffic Signal
- S = Proposed New Traffic Signal

0 40 100 200

Scale: 1"=40'

Sheet 2 of 2