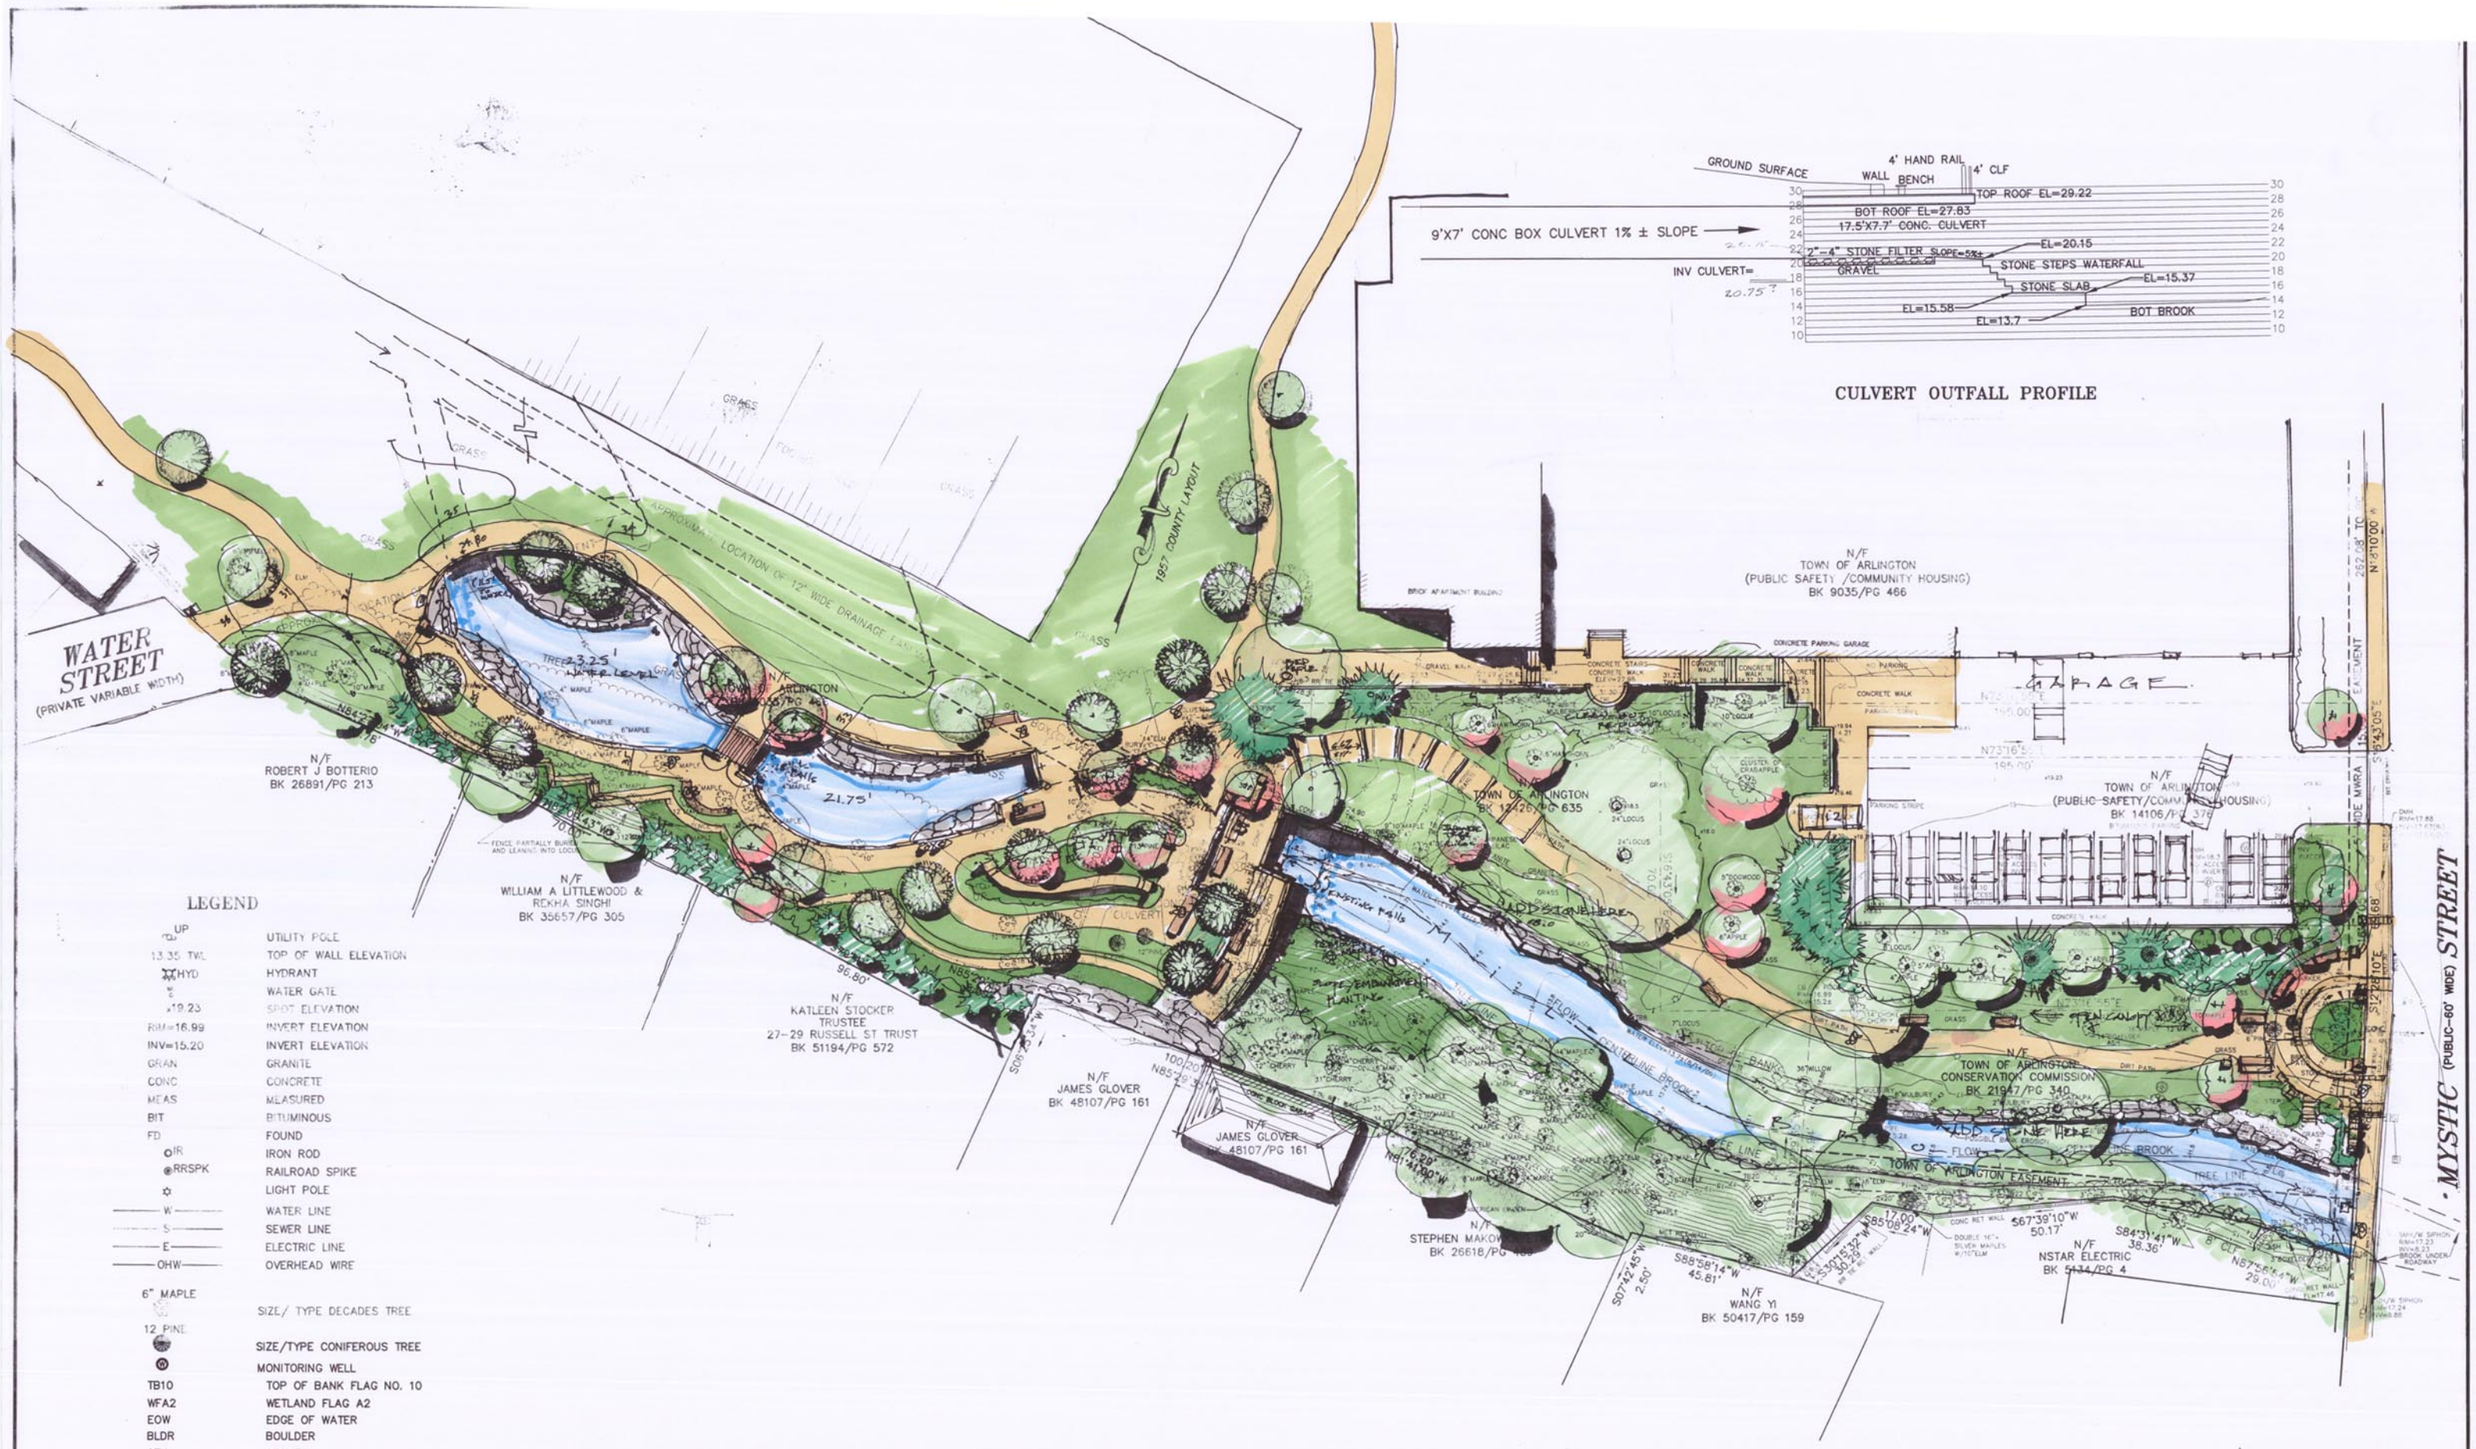

CULVERT OUTFALL PROFILE

LEGEND

UP	UTILITY POLE
13.35 TWL	TOP OF WALL ELEVATION
HYD	HYDRANT
	WATER GATE
x19.23	SPOT ELEVATION
RIM=16.99	INVERT ELEVATION
INV=15.20	INVERT ELEVATION
GRAN	GRANITE
CONC	CONCRETE
MEAS	MEASURED
BIT	BITUMINOUS
FD	FOUND
IR	IRON ROD
RRSPK	RAILROAD SPIKE
	LIGHT POLE
W	WATER LINE
S	SEWER LINE
E	ELECTRIC LINE
OHW	OVERHEAD WIRE
6" MAPLE	SIZE/ TYPE DECADES TREE
12 PINE	SIZE/TYPE CONIFEROUS TREE
	MONITORING WELL
TB10	TOP OF BANK FLAG NO. 10
WFA2	WETLAND FLAG A2
EOW	EDGE OF WATER
BLDR	BOULDER
STN	STONE

COOKE'S HOLLOW FEASIBILITY STUDY

ARLINGTON, MASSACHUSETTS

Stamp:

Prepared for:
Town of Arlington, MA
730 Massachusetts Avenue
Arlington,MA 02476-4908
T (781)316-3088
F (xxx)xxx-xxxx

Prepared by:
WDG
WATERFIELD DESIGN GROUP
50 Cross Street
Winchester, Massachusetts 01890
P 781-756-0001 F 781-756-0007

Drawing name: SCHEMATIC DESIGN

Designed: DJD
Drawn: DJD
Checked:
Reviewed:
Scale: 1"=16'-0"
Date: 09-24-2009

Drawing No.: SD-1
Project No.: W-1427
DWG File Name: